GENERAL NOTES:

1. ALL INTERIOR DOORS AND DOOR FRAMES TO BE SPT-2 UNLESS OTHERWISE NOTED.
2. COORDINATE UNDERCUT IN DOORS W/ MECHANICAL DWGS.
3. FOR CURTAINWALL & EXTERIOR OPENING TYPES & SCHEDULE, SEE SHEETS A6.4.01 THRU A6.4.03.
4. EXTERIOR FLUSH TYPE SWING DOORS TO HAVE MIAMI-DADE COUNTY NOTICE OF ACCEPTANCE, INSTALL DOORS PER NOTICE ACCEPTANCE INSTRUCTIONS AND DETAILS THESE DRAWINGS.
5. EXT. AL. & GL. DOORS TO HAVE MIAMI-DADE COUNTY NOTICE OF ACCEPTANCE, INSTALL DOOR PER NOTICE OF ACCEPTANCE INSTRUCTIONS AND DETAILS THESE DRAWINGS.
6. SEE FINISH PLANS FOR FINISH COLOR & MATERIAL.
7. ALL ALUM. & GLASS DOORS TO BE LAMINATED GLASS, FOR GLAZING TYPE SEE DOOR SCHEDULES AND EXTERIOR OPENING SCHEDULES, SHEETS A6.2.01 AND A6.2.02.
8. PROVIDE ILLUMINATED EXIT SIGN CENTERED ON 3'-0" DOOR (ACTIVE LEAF)

ABBREVIATIONS:

HM – HOLLOW METAL
WD – WOOD
ALUM. – ALUMINUM
STL – STEEL
MIN. – MINUTES

DOOR NO. LEGEND:

FLOOR LEVEL — DOOR NO.
DOOR DESIGNATION
DXXXX

DOOR SCHEDULE – FIRST FLOOR

DOOR NUMBER	ROOM NAME	DOOR							FIRE RATING (MIN.)	HARDWARE GROUP	FRAME			DESIGN PRESSURES		DETAILS			REMARKS
		WIDTH	HEIGHT	THICKNESS	MATERIAL	TYPE	FINISH	UNDERCUT			TYPE	MATERIAL	FINISH	+ (PSF)	– (PSF)	JAMB	HEAD	SILL	
D101	MULTIPURPOSE ROOM	6'-0"	8'-0"	1 3/4"	GL/AL	1	–	–	–	1	1	AL	PT						
D102	TOURIST OFFICE	3'-0"	8'-0"	1 3/4"	GL/AL	2	PT	–	–	3	2	AL	PT						
D104	MECH. RM	6'-0"	8'-0"	1 3/4"	HM	8	PT	–	–	14	1	HM	PT			7/A6.3.01	7/A6.3.01	5/A6.3.01	
D105	PLUMB PUMP ROOM	3'-0"	8'-0"	1 3/4"	HM	3	PT	–	–	11	2		PT			7/A6.3.01	7/A6.3.01	5/A6.3.01	
D106	STORAGE	5'-0"	8'-0"	1 3/4"	HM	3	PT	–	–	10		HM	PT			18/A6.3.01	16/A6.3.01	17/A6.3.01	
D107	POOL PUMP ROOM	8'-0"	10'-0"	–	STEEL	9	PT	–	–	7	–	STEEL	PT			18/A6.3.01	16/A6.3.01	17/A6.3.01	ROLL-UP DOOR
D108	POOL PUMP RM	6'-0"	8'-0"	1 3/4"	HM	8	PT	–	–	6	1	HM	PT			2/A6.3.01	2/A6.3.01	5/A6.3.01	
D109	ELECT. RM	6'-0"	8'-0"	1 3/4"	HM	8	PT	–	–	5	1	HM	PT			2/A6.3.01	2/A6.3.01	5/A6.3.01	
D110	FIRE PUMP	3'-0"	8'-0"	1 3/4"	HM	3	PT	–	–	4	2	HM	PT			2/A6.3.01	2/A6.3.01	5/A6.3.01	
D111	CORR.	3'-0"	8'-0"	1 3/4"	GL/AL	2	PT	–	–	2	2	AL	PT			9/A6.3.01	9/A6.3.01	5/A6.3.01	
D112	JAN. CLOSET	3'-0"	8'-0"	1 3/4"	HM	3	PT	–	–	13	2	HM	PT			7/A6.3.01	7/A6.3.01	–	
D113	CORR.	3'-0"	8'-0"	1 3/4"	HM	2	PT	–	–	8	2	HM	PT			7/A6.3.01	7/A6.3.01	–	
D114	FAMILY	3'-0"	8'-0"	1 3/4"	HM	3	PT	–	–	16	2	HM	PT			7/A6.3.01	7/A6.3.01	–	
D115	RESTROOM	3'-0"	8'-0"	1 3/4"	HM	3	PT	–	–	15	2	HM	PT			7/A6.3.01	7/A6.3.01	–	
D116	RESTROOM	3'-0"	8'-0"	1 3/4"	HM	3	PT	–	–	15	2	HM	PT			7/A6.3.01	7/A6.3.01	–	
D117	CLOSET	3'-0"	8'-0"	1 3/4"	HM	3	PT	–	–	12	2	HM	PT			7/A6.3.01	7/A6.3.01	–	
D118	OFFICE #2	3'-0"	8'-0"	1 3/4"	HM	3	PT	–	–	9	2	HM	PT			7/A6.3.01	7/A6.3.01	–	
D119	OFFICE #1	3'-0"	8'-0"	1 3/4"	HM	3	PT	–	–	9	2	HM	PT			7/A6.3.01	7/A6.3.01	–	
D120	TOURIST OFFICE	3'-0"	8'-0"	1 3/4"	HM	3	PT	–	–	9	2	HM	PT			7/A6.3.01	7/A6.3.01	–	
D121	LIFEGUARD	3'-0"	8'-0"	1 3/4"	GL/AL	2	PT	–	–	3	2	AL	PT						
D122	SHOWER	3'-0"	8'-0"	1 3/4"	HM	3	PT	–	–	18	2	HM	PT						
D123	OFFICE	3'-0"	8'-0"	1 3/4"	HM	3	PT	–	–	17	2	HM	PT				7/A6.3.01	–	
D124	SNACK BAR	3'-0"	8'-0"	1 3/4"	HM	2	PT	–	–	3	2	HM	PT						
D125	ELECT. CLOSET	3'-0"	8'-0"	1 3/4"	HM	2	PT	–	–	4	2	HM	PT						

3 DOOR SCHEDULE
N.T.S

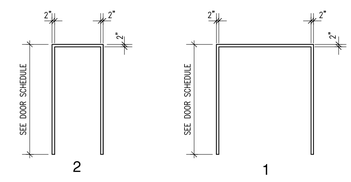

2 FRAME TYPES
1/4"=1'-0"

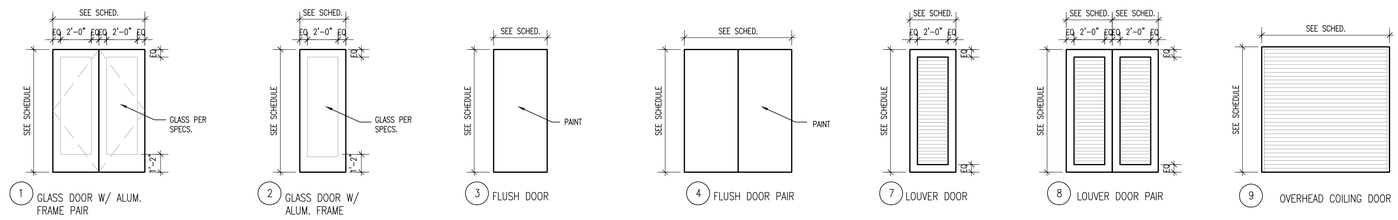

1 DOOR TYPES
1/4"=1'-0"

CLIENT

TOWN OF SURFSIDE COMMUNITY CENTER
9301 Collins Avenue, Surfside, Florida 33154

DESIGNER

SPILLIS CANDELA DMJM
800 DOUGLAS ENTRANCE, SUITE 200
CORAL GABLES, FL 33134
T: 305-444-4691 F: 305-447--3580
www.spilliscandeladmjm.com
FLORIDA LICENSE AA0003298

CONSULTANTS

LANDSCAPE ARCHITECTURE
SAVINO & MILLER DESIGN STUDIO
12345 NE 6TH AVENUE, MIAMI, FLORIDA 33161
Tel.: (305) 892-9082 Fax: (305) 895-9083

ESTIMATING CONSULTANT
CMS CONSTRUCTION MANAGEMENT SERVICES
10 FAIRWAY DRIVE SUITE 301 DEERFIELD BEACH, FL 33441
Tel.: (954) 481-1611 Fax: (954) 427-3142

COASTAL CONTRUCTION
EDC CORPORATION
2455 SW 27TH AVENUE , MIAMI, FLORIDA 33145
Tel.: (305) 858-8100 Fax: (305) 858-4760

FOOD SERVICES CONSULTANT
SYSTEMS DESIGN INTERNATIONAL
110 EAST BROWARD BOULEVARD FT. LAUDERDALE, FL 33301
Tel.: (954) 315-3855 Fax: (954) 208-9018

POOL CONSULTANT
AQUADYNAMICS, INC.
5000 SW 75TH AVE. SUITE 203, MIAMI, FLORIDA 33155
Tel.: (305) 667-8975 Fax: (305) 662-1002

LEED CONSULTANT
SPINNAKER GROUP, INC.
501 SPINNAKER, WESTON, FL. 33326
Tel.: (954) 347-0967 Fax: (954) 217-3614

REGISTRATION

PROFESSIONAL OF RECORD: JESUS CRUZ
DISCIPLINE: ARCHITECTURE
REGISTRATION NO. AR0006906

ISSUE

MARK	DATE	DESCRIPTION

PROJECT NO: 60028604
DRAWN BY:
CHECKED BY:
DATE: 10-22-2009

KEY PLAN

SHEET TITLE

DOOR SCHEDULE

A6.2.01

© 2003 DMJMH+N, Inc. Rev. 2003-1