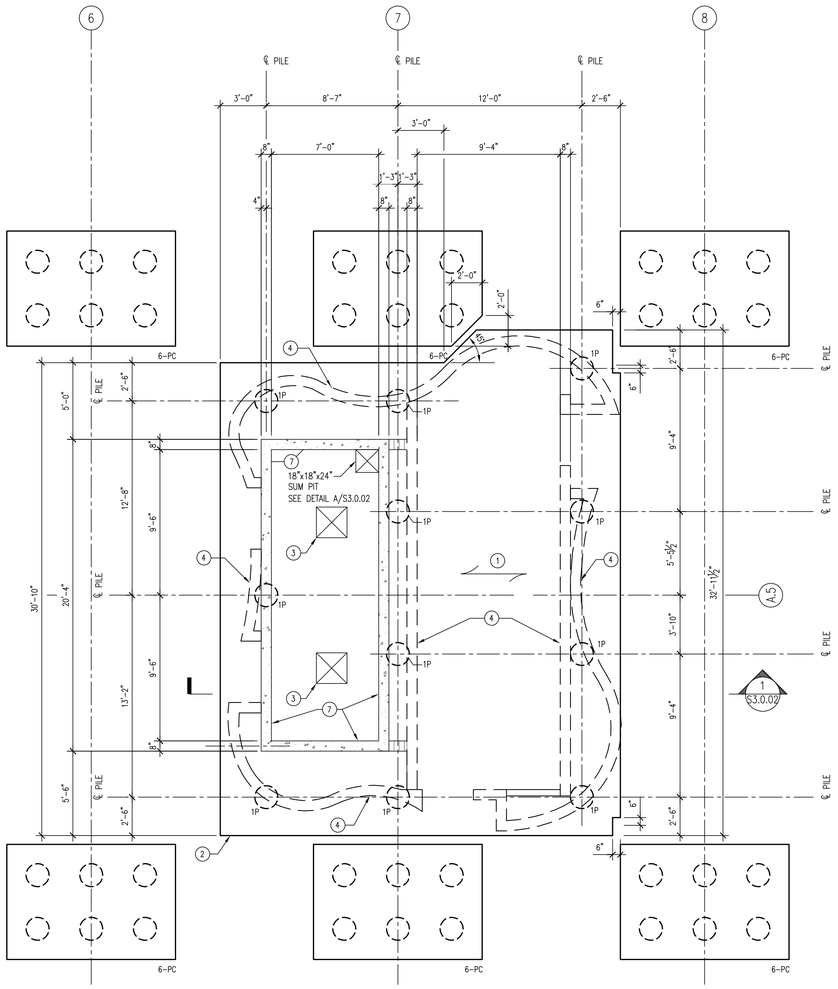

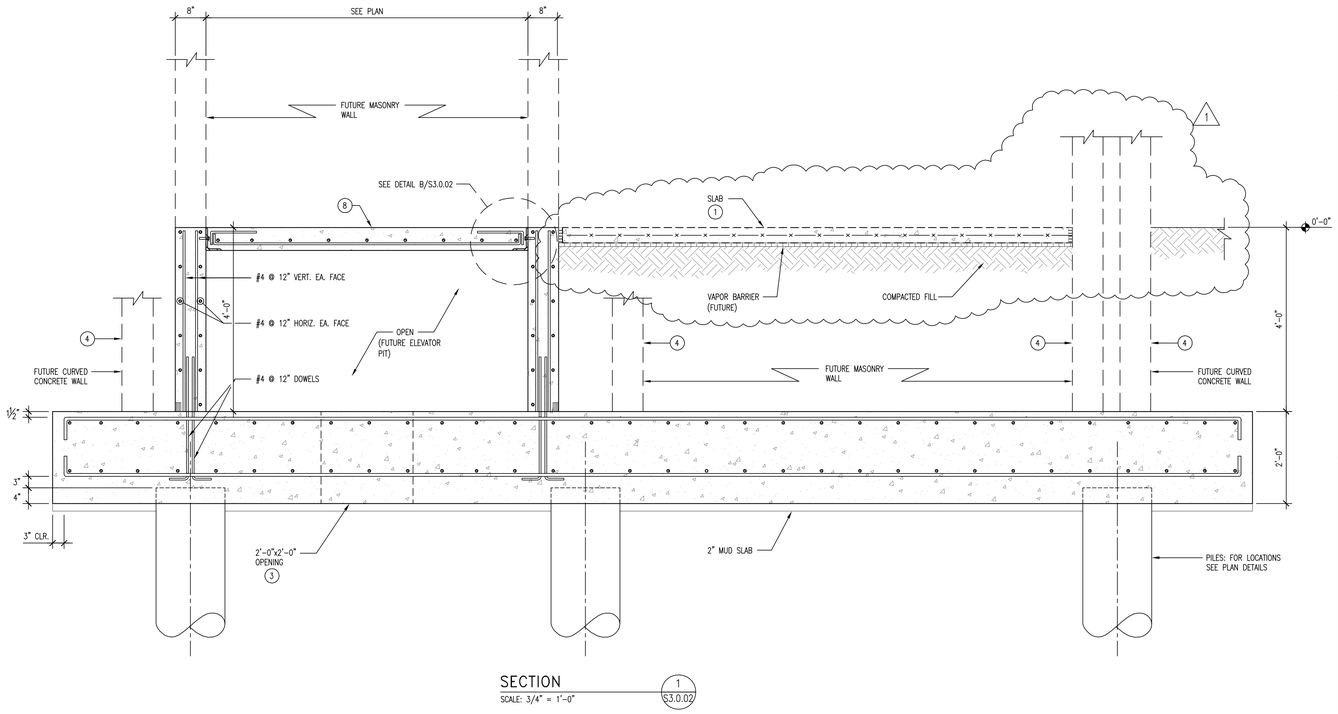

SECTION
SCALE: 3/4" = 1'-0"
1/S3.0.02

FUTURE STAIR PLAN – 1ST FLOOR
FUTURE ELEV. PLAN – 1ST FLOOR

SCALE: 1/4" = 1'-0"

NOTES:

1. FUTURE 4" SLAB ON COMPACTED FILL. 1
2. 2'-0" DEEP PILE SUPPORTED MAT. REINF. W/ #6 @ 10" o/c EA. WAY, TOP AND BOTTOM. TOP OF MAT AT -4'-0".
3. 2'-0"x2'-0" OPENING @ ELEVATOR PIT. COORDINATE LOCATION WITH ELEVATOR SUPPLIER. TEMPORARILY FILL OPENING W/ CONCRETE.
4. FUTURE WALL.
5. NOT USED.
6. NOT USED.
7. 8" CONCRETE WALL @ ELEVATOR PIT. IP – INDICATES LOCATION OF 14" PILE.
8. 6" SLAB W/ #4 @ 10" o/c BOTTOM W/ HOOKS #3 @ 10" TEMP. AND #4 x 2'-0" @ 12"o/c TOP.

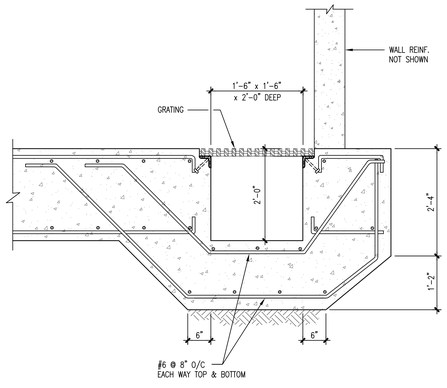

DETAIL
SCALE: 3/4" = 1'-0"
A/S3.0.02

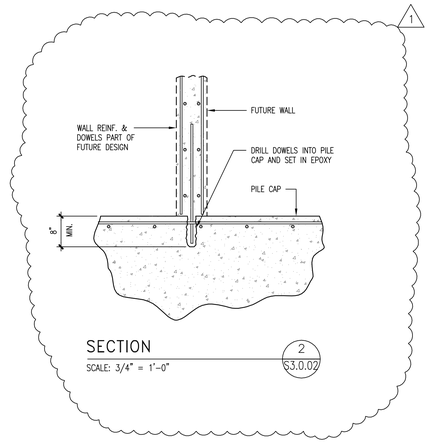

SECTION
SCALE: 3/4" = 1'-0"
2/S3.0.02

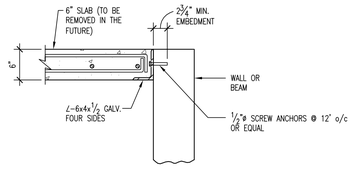

DETAIL
SCALE: 1" = 1'-0"
B/S3.0.02

CLIENT

TOWN OF SURFSIDE COMMUNITY CENTER
9301 Collins Avenue, Surfside, Florida 33154

DESIGNER

SPILLIS CANDELA DMJM
800 DOUGLAS ENTRANCE, SUITE 200
CORAL GABLES, FL 33134
T: 305-444-4691 F: 305-447--3580
www.spilliscandeladmjm.com

FLORIDA LICENSE AA0003298

CONSULTANTS

LANDSCAPE ARCHITECTURE
SAVINO & MILLER DESIGN STUDIO
12345 NE 6TH AVENUE, MIAMI, FLORIDA 33161
Tel.: (305) 892-9082 Fax: (305) 895-9083

ESTIMATING CONSULTANT
CMS CONSTRUCTION MANAGEMENT SERVICES
10 FARNAY DRIVE SUITE 301 DEERFIELD BEACH, FL 33441
Tel.: (954) 481-1611 Fax: (954) 427-3142

COASTAL CONTRUCTION
EDC CORPORATION
2455 SW 27TH AVENUE , MIAMI, FLORIDA 33145
Tel.: (305) 858-8100 Fax: (305) 858-4760

FOOD SERVICES CONSULTANT
SYSTEMS DESIGN INTERNATIONAL
110 EAST BROWARD BOULEVARD FT. LAUDERDALE, FL 33301
Tel.: (954) 315-3855 Fax: (954) 208-9018

POOL CONSULTANT
AQUADYNAMICS, INC.
5000 SW 75TH AVE. SUITE 203, MIAMI, FLORIDA 33155
Tel.: (305) 667-8975 Fax: (305) 662-1002

LEED CONSULTANT
SPINNAKER GROUP, INC.
501 SPINNAKER, WESTON, FL. 33326
Tel.: (954) 347-0967 Fax: (954) 217-3614

REGISTRATION

PROFESSIONAL OF RECORD: W. RONALD HUNT
DISCIPLINE: STRUCTURAL ENGINEERING
REGISTRATION NO.: 19689

ISSUE

MARK	DATE	DESCRIPTION
1	12-21-09	BUILDING DEPARTMENT COMMENTS

PROJECT NO:	60028604
DRAWN BY:	ALEJANDROP
CHECKED BY:	
DATE:	10-22-2009

KEY PLAN

SHEET TITLE

FOUNDATION DETAILS

S3.0.02

© 2003 DMJMH+N, Inc. Rev. 2003-1